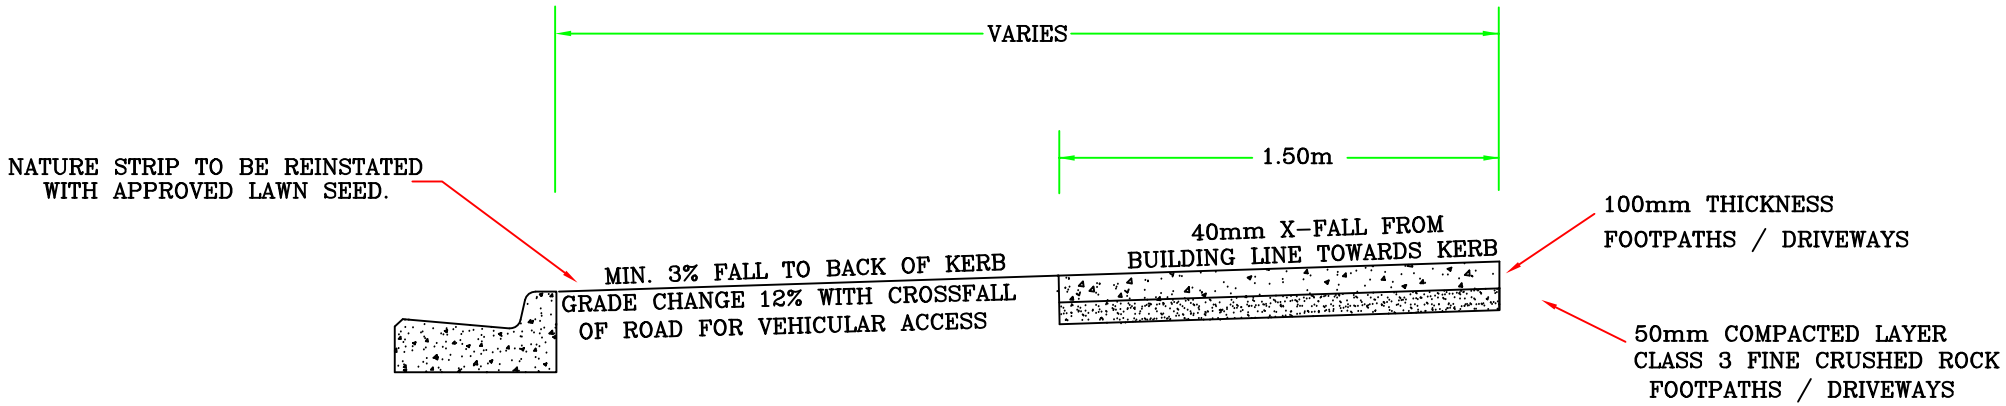

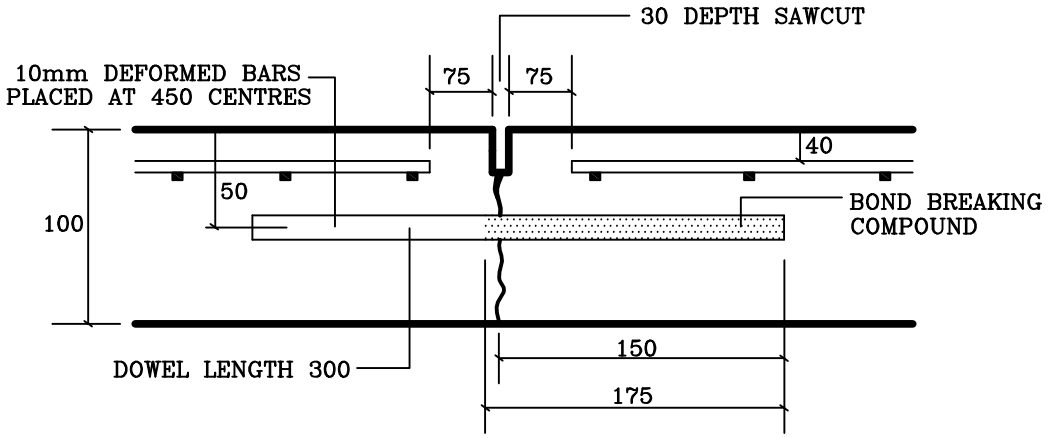

DOWELLED JOINT
(ALL MEASUREMENTS IN mm)
N.T.S

1. DOWELLED JOINT TO BE PLACED EVERY 15m AT BOTH SIDES OF DRIVEWAYS AND WHERE PEDESTRIAN LAYBACKS ARE CONSTRUCTED.

2. CONCRETE TO BE 25MPa AT 28 DAYS (BROOM FINISH) WITH F72 REINFORCEMENT PLACED 40mm FROM TOP SURFACE. 10mm DEFORMED BARS TO BE DOWELLED A MIN 150mm INTO EXISTING CONCRETE, AND 150mm INTO PROPOSED CONCRETE AT 450mm CENTRES

CITY OF BALLARAT

No.	AMENDMENTS	DATE

Approved by:

Date:

STANDARD CONCRETE FOOTPATH SECTION

CITY OF BALLARAT

SCALE: NOT TO SCALE

SHEET 1 OF 1

DRAWING NO: SD-K3